$$DATE$$

ROUTE 352 (MIDDLETOWN ROAD) and U.S. 1
ROADWAY IMPROVEMENTS IN MIDDLETOWN TOWNSHIP, DELAWARE COUNTY

AREA 2 - SR 0001

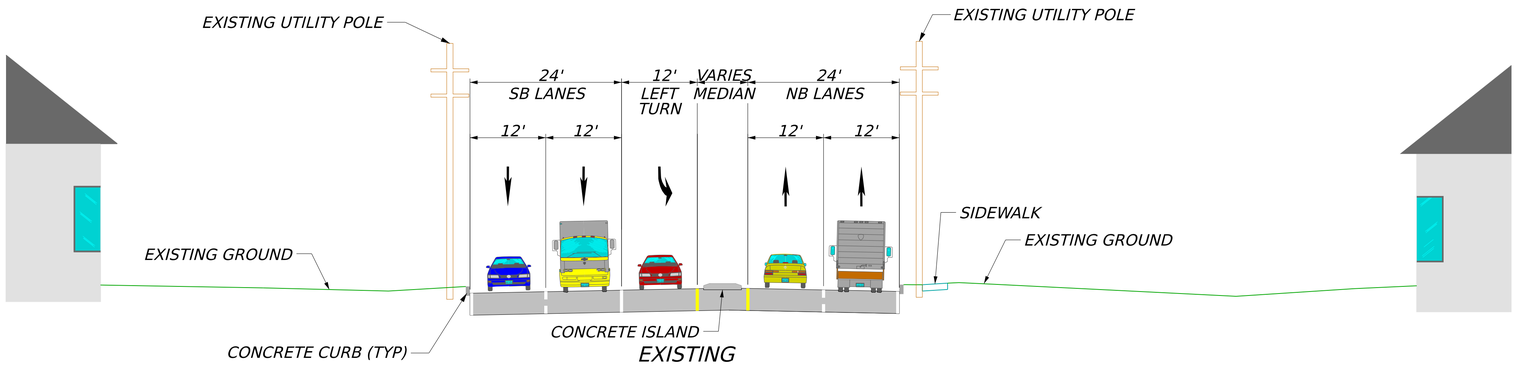

EXISTING

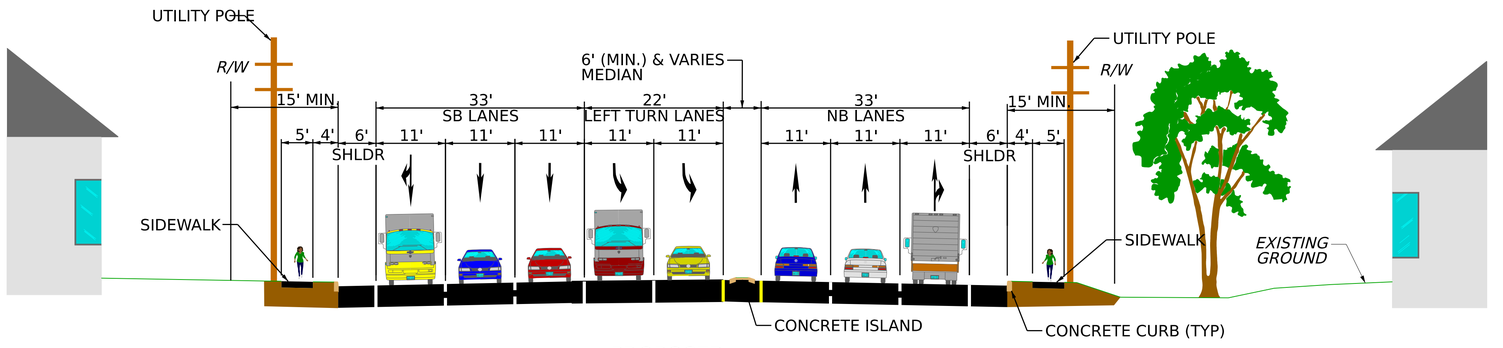

PROPOSED

U.S. Department of Transportation Federal Highway Administration

pennsylvania DEPARTMENT OF TRANSPORTATION

Jacobs AECOM NAVARRO & WRIGHT CONSULTING ENGINEERS, INC. A.D. MARBLE environmental·cultural·engineering ARROW LAND SOLUTIONS, LLC DCTMA DELAWARE COUNTY TRANSPORTATION MANAGEMENT ASSOCIATION dctma.org

$$FILE1$$