ROUTE 352 (MIDDLETOWN ROAD) and U.S. 1

ROADWAY IMPROVEMENTS IN MIDDLETOWN TOWNSHIP, DELAWARE COUNTY

PROJECT ENVIRONMENTAL FEATURES

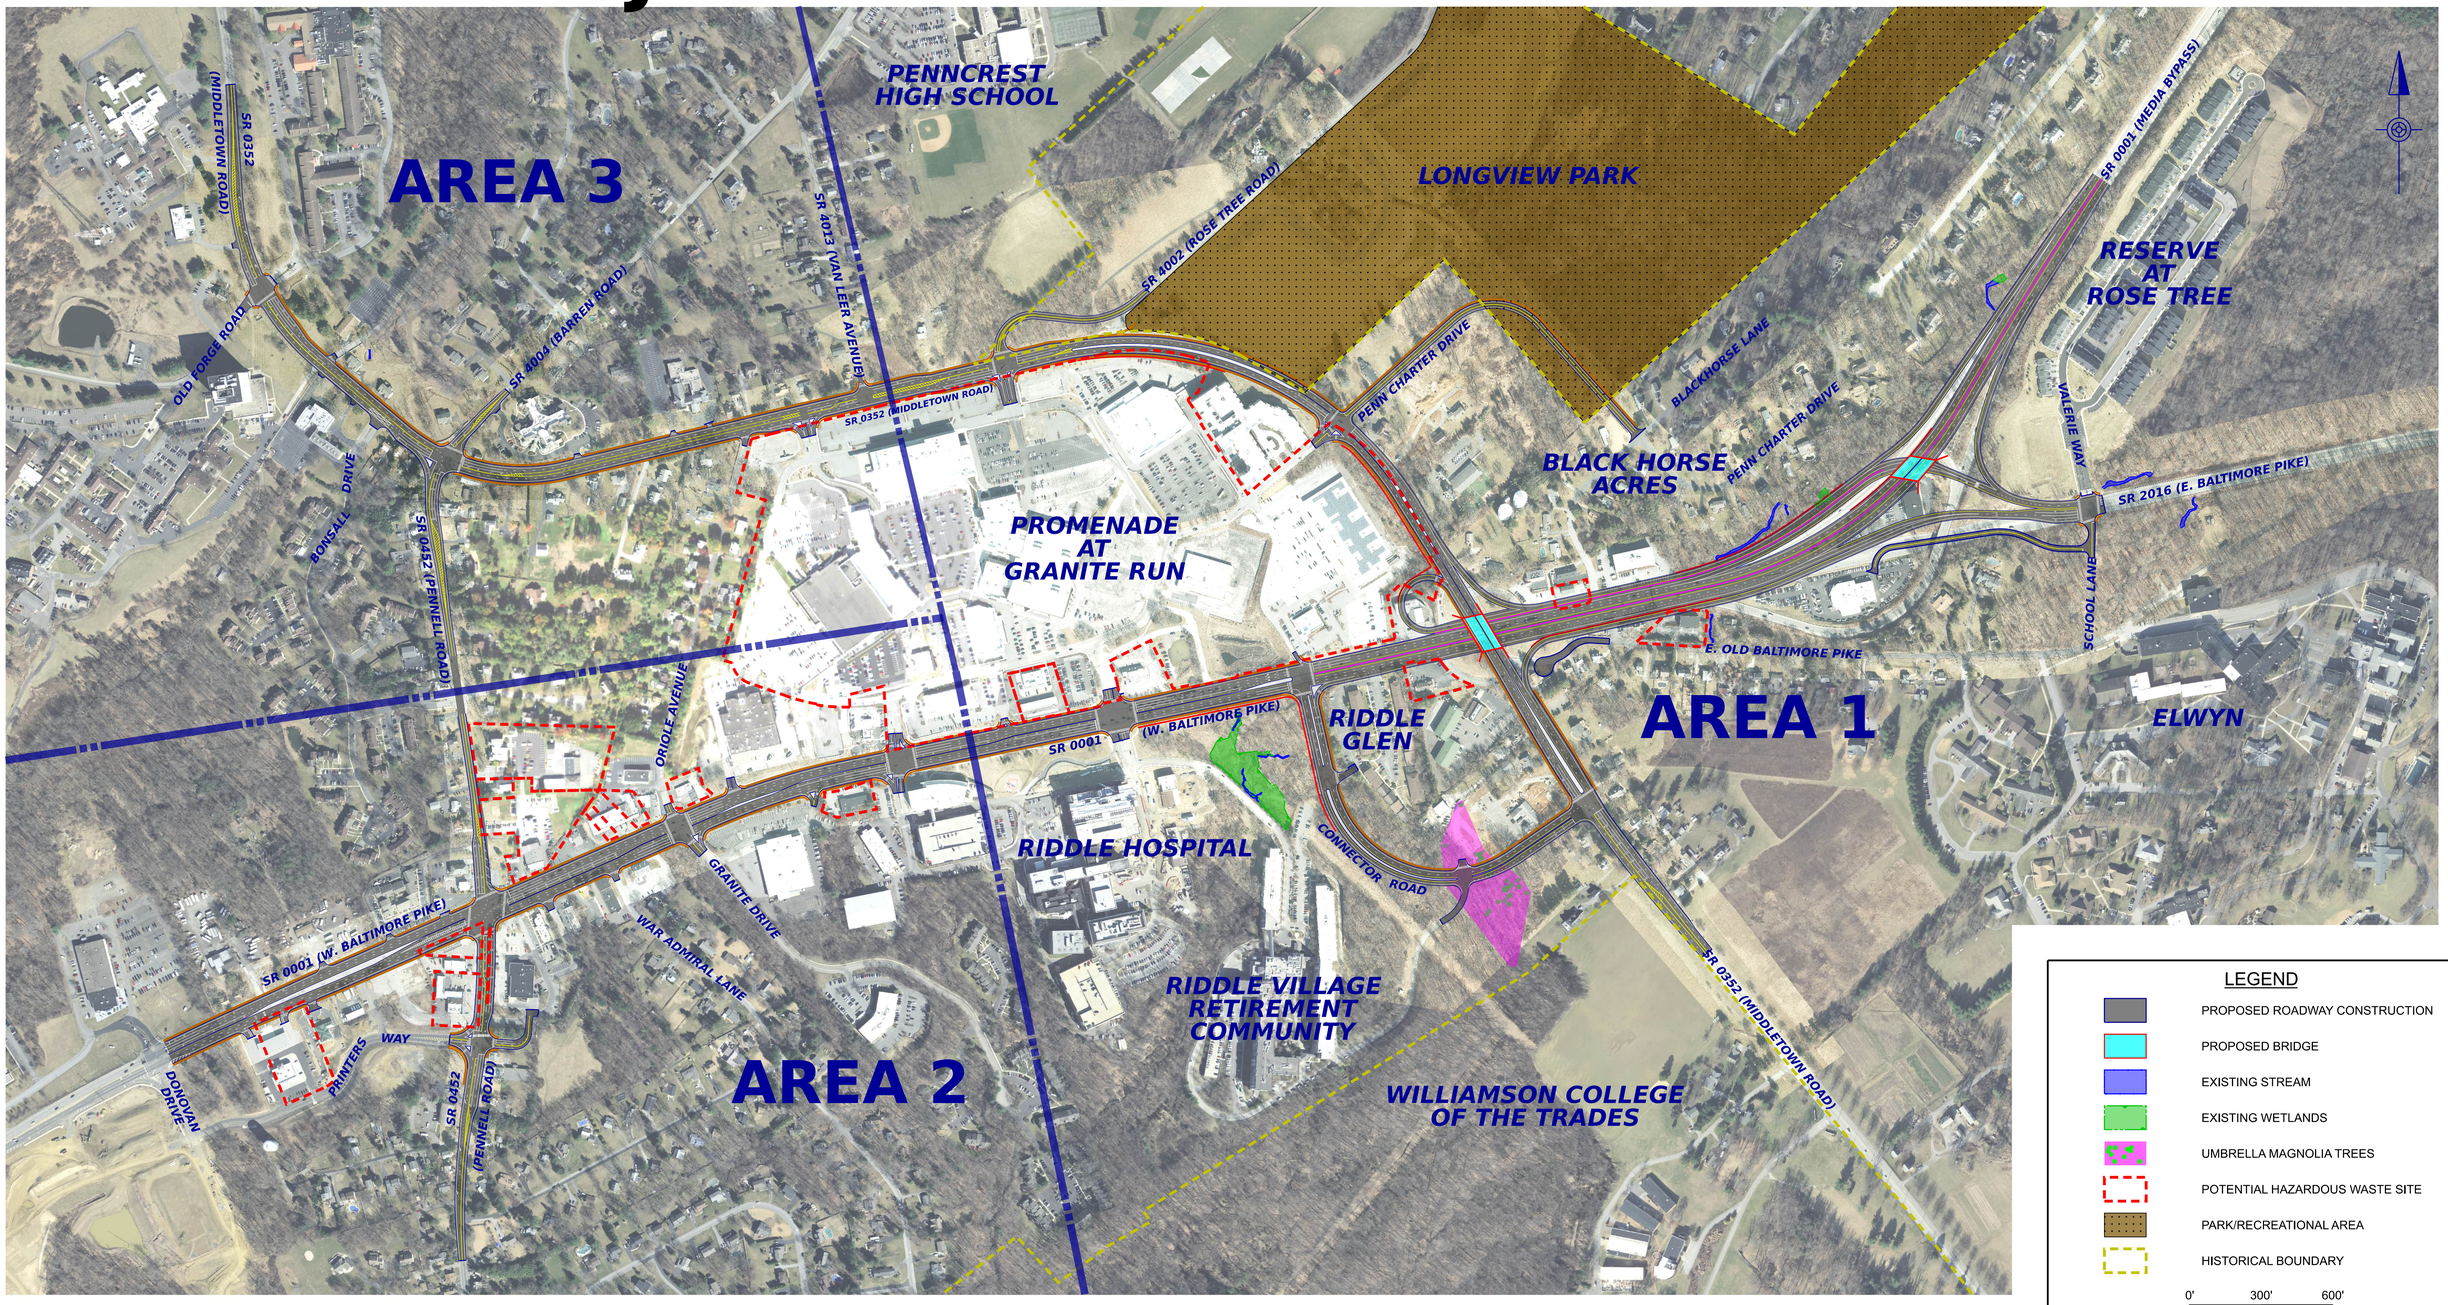

LEGEND

- PROPOSED ROADWAY CONSTRUCTION
- PROPOSED BRIDGE
- EXISTING STREAM
- EXISTING WETLANDS
- UMBRELLA MAGNOLIA TREES
- POTENTIAL HAZARDOUS WASTE SITE
- PARK/RECREATIONAL AREA
- HISTORICAL BOUNDARY

SCALE: 0' 300' 600'

U.S. Department of Transportation Federal Highway Administration

pennsylvania DEPARTMENT OF TRANSPORTATION

Jacobs AECOM NAVARRO & WRIGHT CONSULTING ENGINEERS, INC. A.D. MARBLE environmental·cultural·engineering ARROW LAND SOLUTIONS, LLC DCTMA Delaware County Transportation Management Association dctma.org

5/21/2026

J:\2008 Projects\E3X31302\700CADD\702CIVIL\EXHIBITS\June 2026 Website Updates\SR0352-US1_ENVIRONMENTAL_FEATURES.dgn